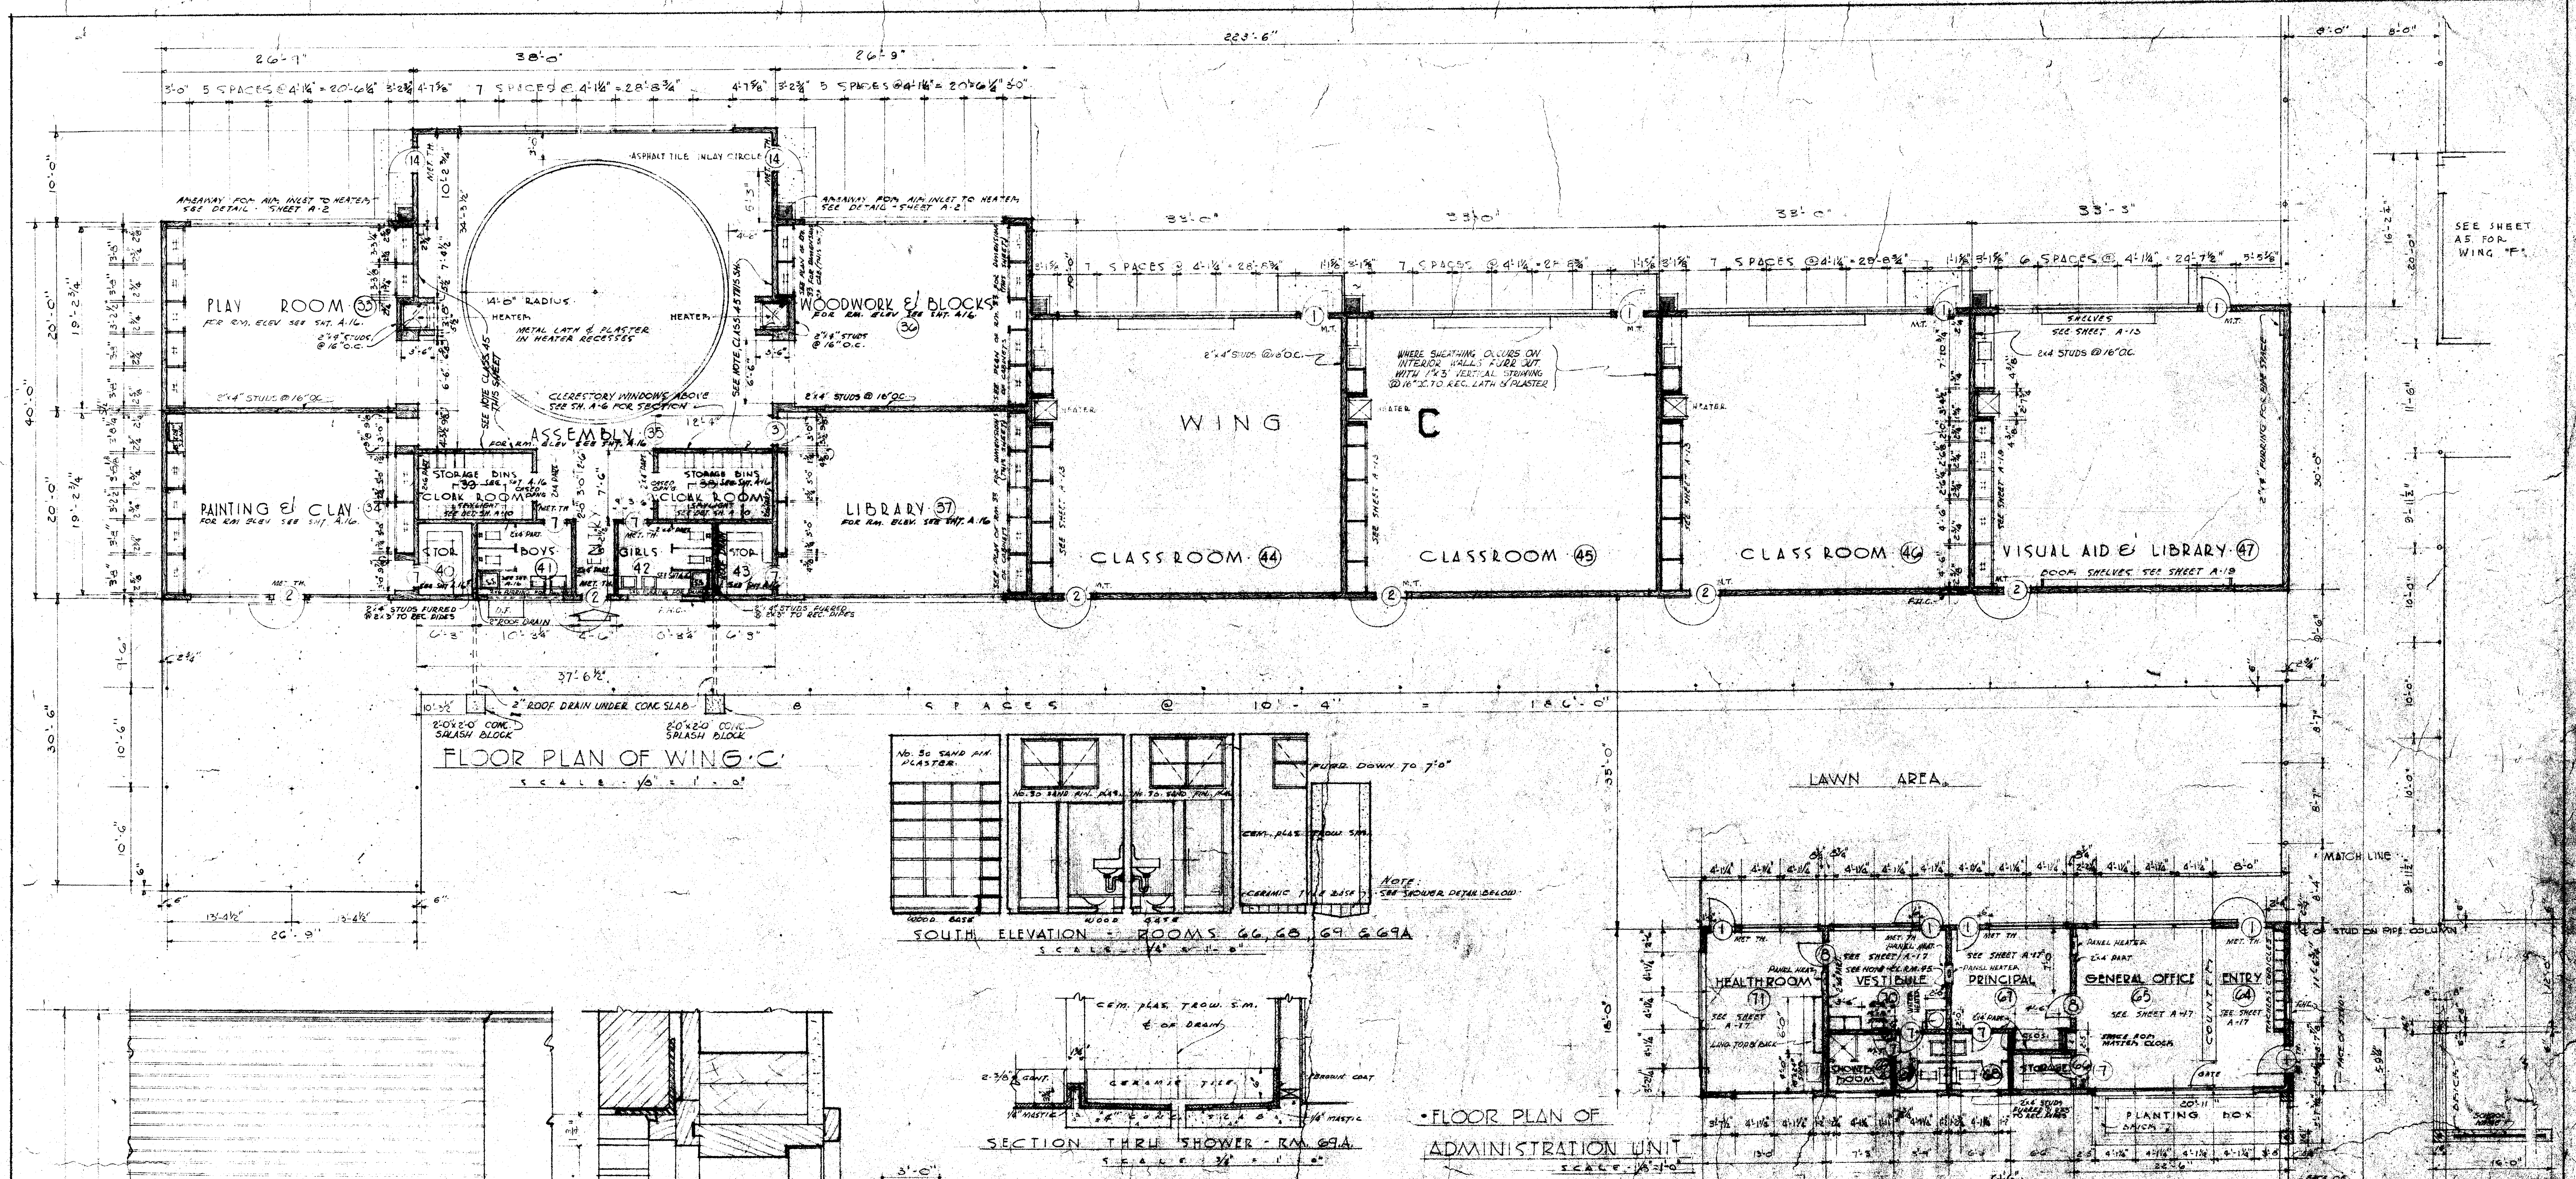

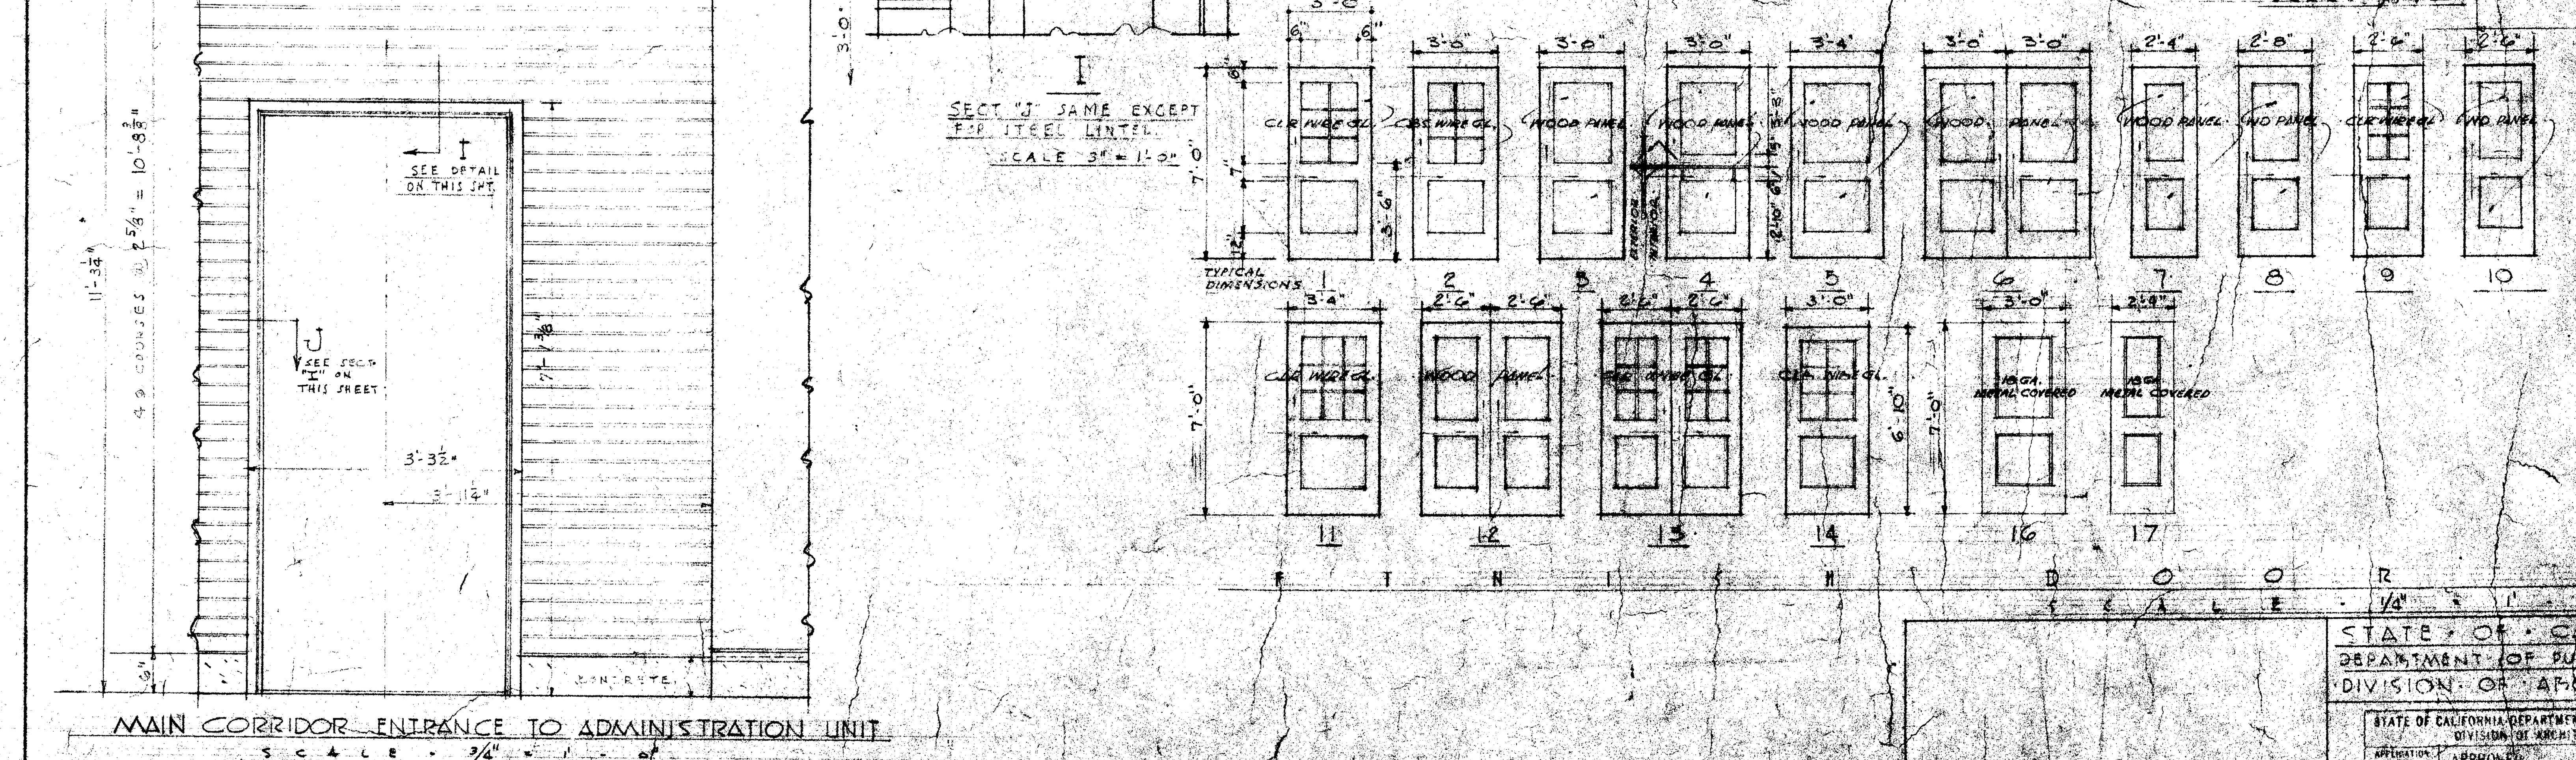

DOOR SCHEDULE

MARK	QUANTITY	SIZE	GLAZING	REMARKS
1		3'-0"x7'-0"x 1 3/4"	CLR. WIRE GLASS	
2		" " "	OBS. WIRE GLASS	
3		" " "	NONE	
4		" " "	"	DUTCH DOOR
5		3'-4"x7'-0" x 1 3/4"	"	
6		6'-0"x7'-0" x 1 3/4"	"	
7		2'-4"x7'-0" x 1 3/8"	NONE	
8		2'-8"x7'-0" x 1 3/4"	"	
9		2'-6"x7'-0" x 1 3/8"	CLR. WIRE GLASS	
10		" " "	NONE	
11		3'-4"x7'-0"x 1 3/4"	CLR. WIRE GLASS	
12		5'-0"x7'-0"x 1 3/4"	NONE	
13		5'-0"x7'-0"x 1 3/4"	CLR. WIRE GLASS	
14		3'-0"x6'-10"x1 3/4"	CLR. WIRE GLASS	
15		15'-0"x7'-0"x1 3/4"	NONE	FOLDING DOORS - SEE SH. A-14
16 & 17		SEE DR. ELEV (1 3/4")	NONE	CLASS "C" FIRE DOORS

Check and verify all dimensions before proceeding with the work. Report any discrepancies to Architect.

STATE · OF · CALIFORNIA
DEPARTMENT OF PUBLIC WORKS
DIVISION · OF · ARCHITECTURE

STATE OF CALIFORNIA DEPARTMENT OF PUBLIC WORKS
DIVISION OF ARCHITECTURE
APPLICATION No. 5633 APPROVED 3-17-48

BAKERSFIELD CITY SCHOOLS
1600 "K" ST. BAKERSFIELD, CALIF.
BOARD OF EDUCATION
APPROVED FEB. 5, 1948
PRESIDENT
SECRETARY

ELEMENTARY SCHOOL
BAKERSFIELD CITY SCHOOL DISTRICT
WAYSIDE & "P" STREETS
BAKERSFIELD CALIFORNIA
ERNEST L. McCOY A.I.A.
ARCHITECT