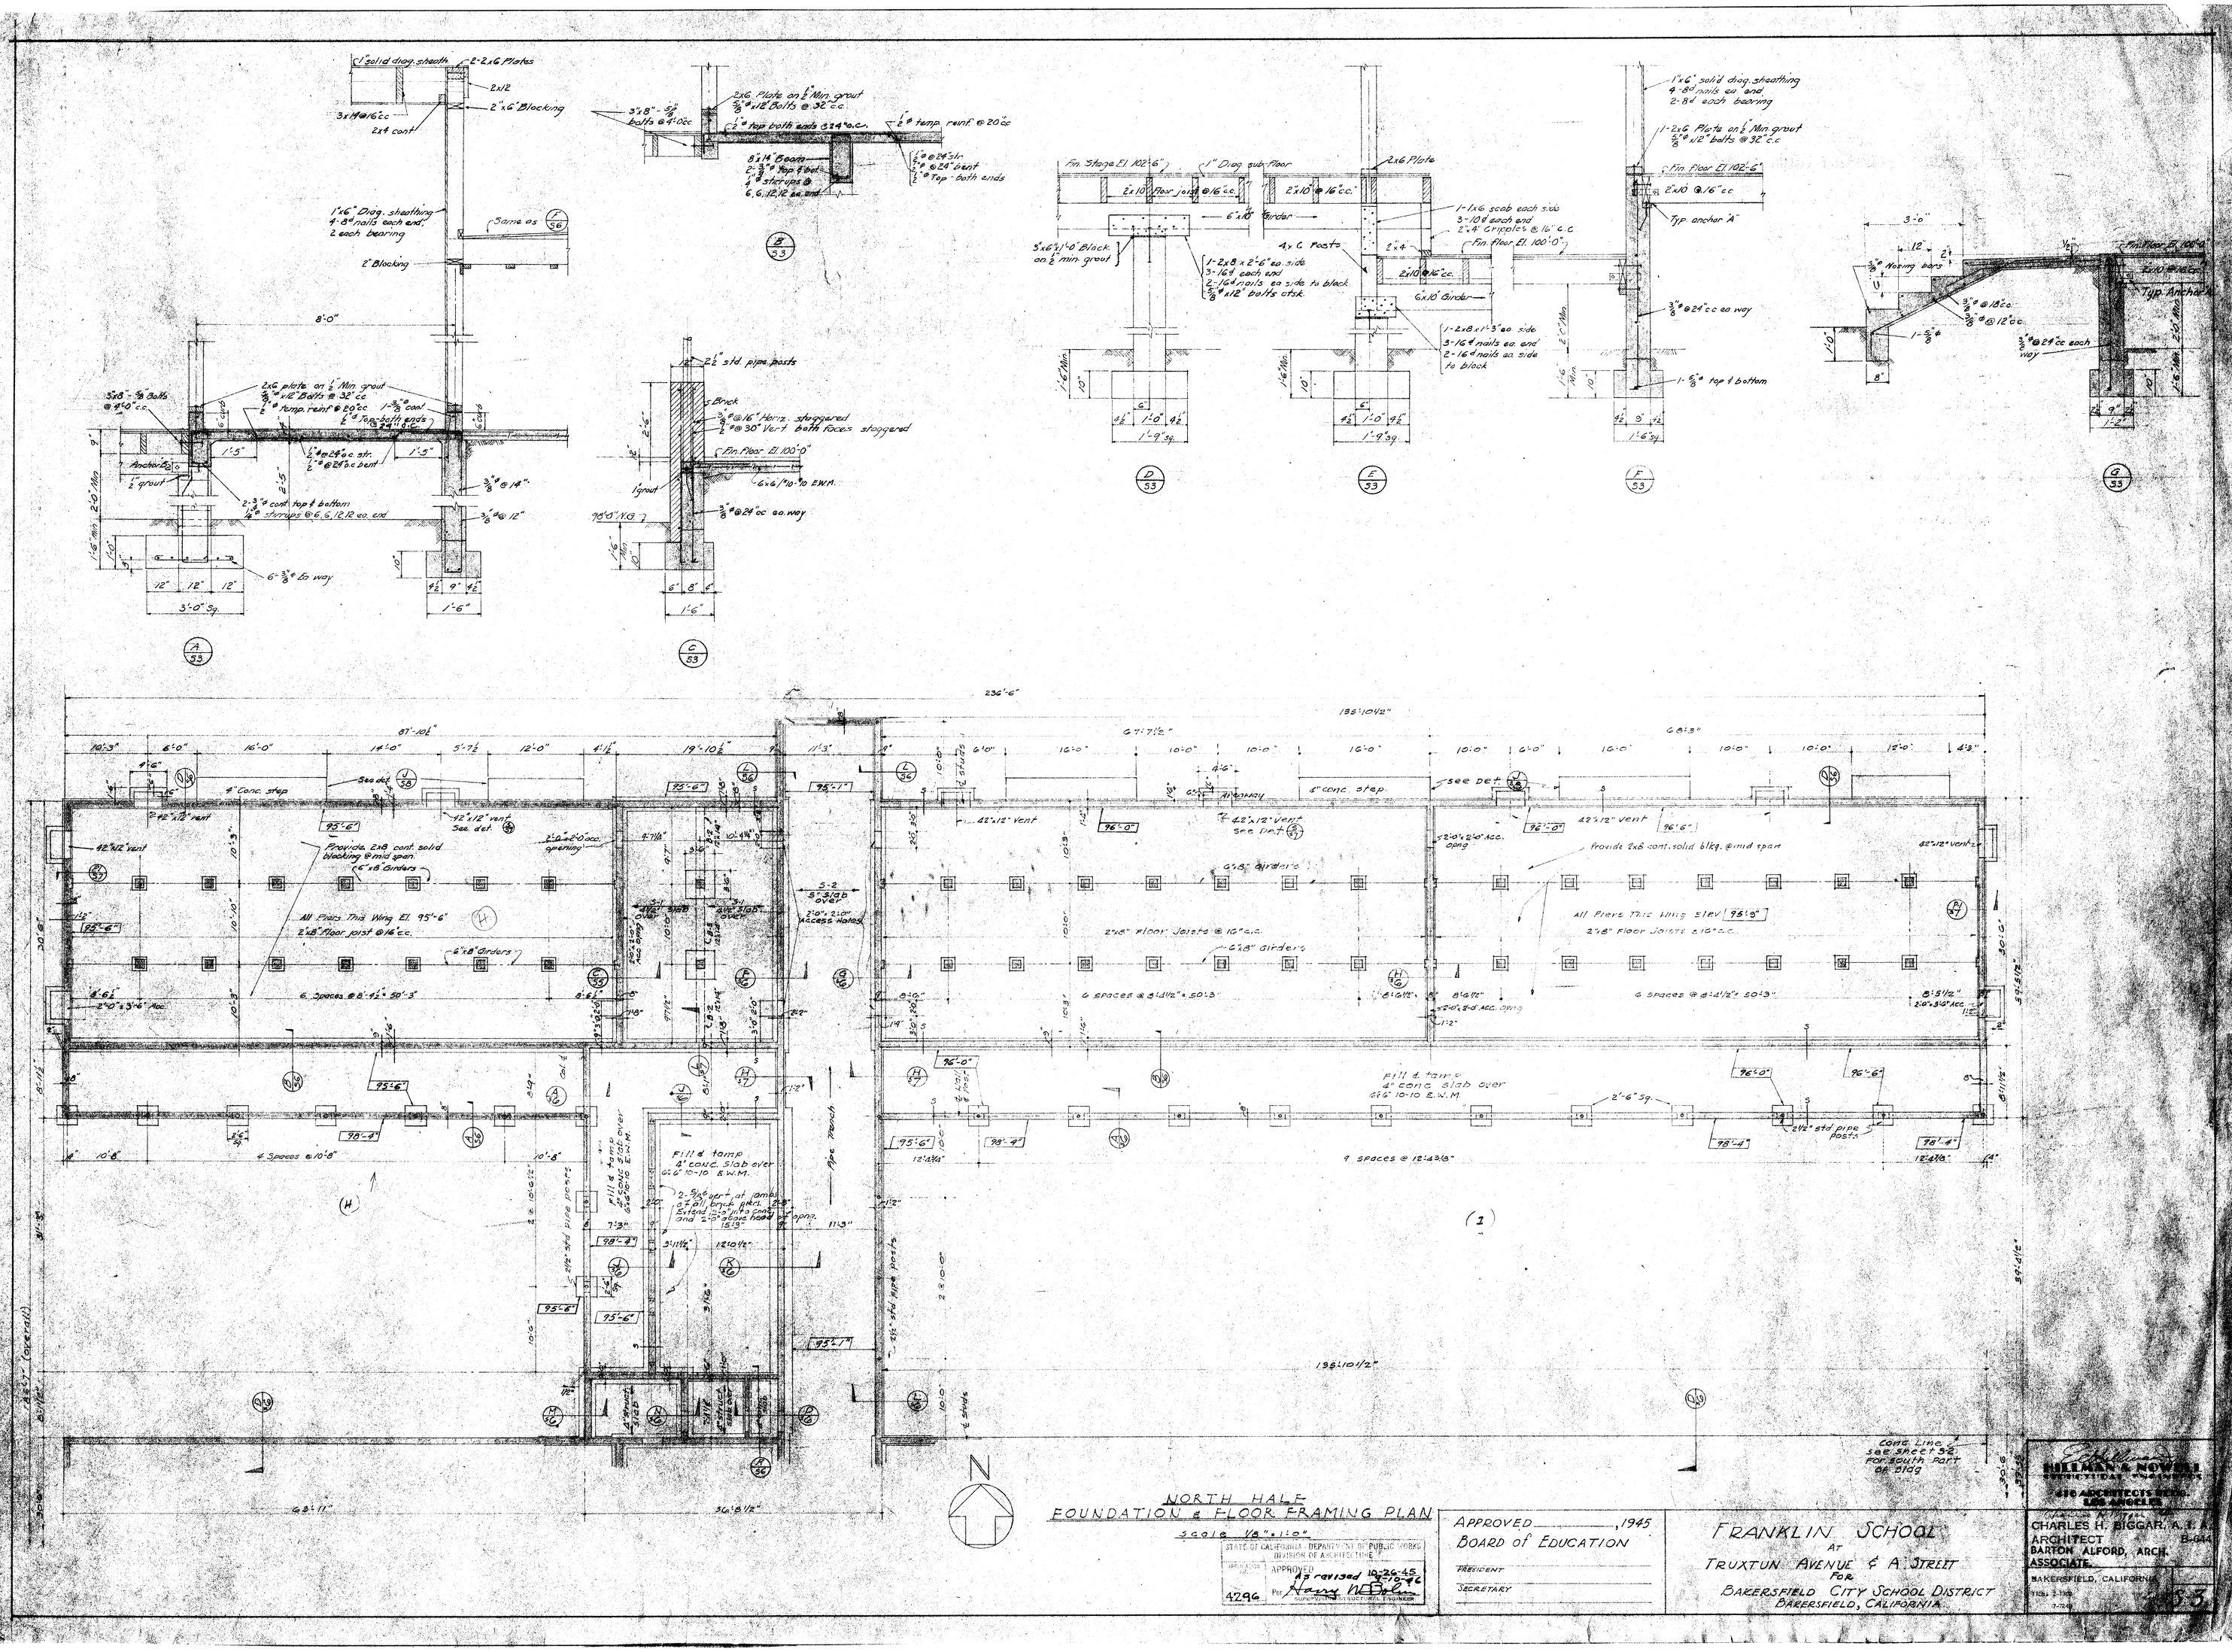

NORTH HALF
FOUNDATION & FLOOR FRAMING PLAN
SCALE 1/8" = 1'-0"

STATE OF CALIFORNIA - DEPARTMENT OF PUBLIC WORKS
DIVISION OF ARCHITECTURE
APPLICATION 4296 — APPROVED As revised 10-26-45 3-7-46 Per Harry Nelson
SUPERVISING ASSOCIATE ENGINEER

APPROVED _____, 1945
BOARD OF EDUCATION
PRESIDENT _____
SECRETARY _____

FRANKLIN SCHOOL
AT
TRUXTUN AVENUE & A STREET
FOR
BAKERSFIELD CITY SCHOOL DISTRICT
BAKERSFIELD, CALIFORNIA

HILLMAN & NOVELL
ARCHITECTS ENGINEERS
416 ARCHITECTS BLDG.
LOS ANGELES
CHARLES H. BIGGAR, A.I.A.
ARCHITECT B-644
BARTON ALFORD, ARCH.
ASSOCIATE
BAKERSFIELD, CALIFORNIA
DATE 2-1-46
7-2-46
SHEET 33