REAR

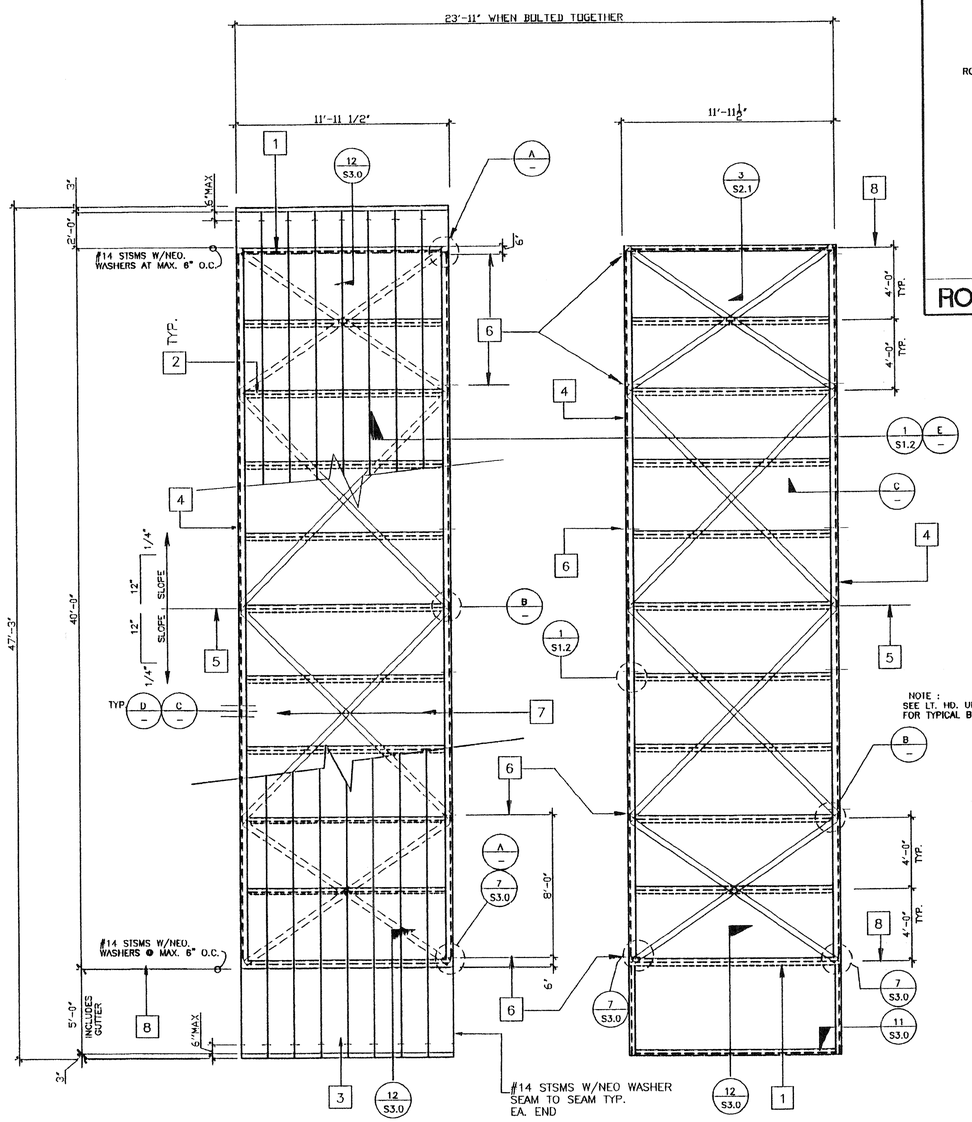

LT HAND FRAME

FRONT

RT HAND FRAME

ROOF FRAMING PLAN - DUAL PITCH

SCALE 1/4"=1'-0"

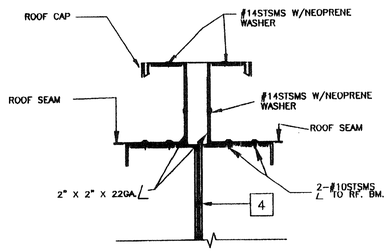

ROOF CAP AT MODLINE (ALTERN.) E

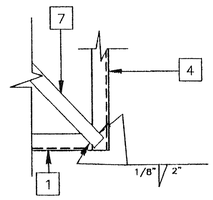

CROSS BRACING AT END WALL A

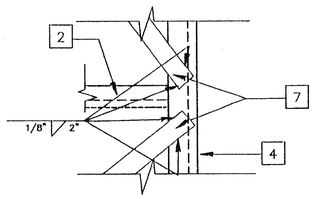

CROSS BRACING AT SIDE WALL B

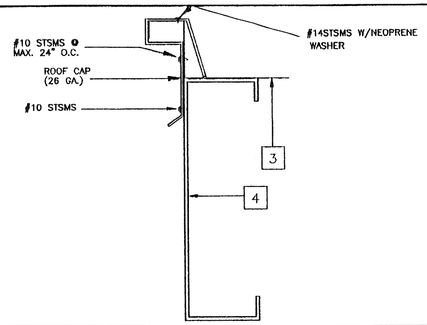

ROOF STRAP AT SIDE WALL C

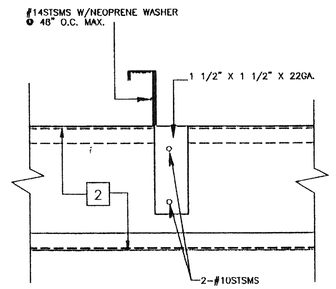

ROOF STRAP D

KEY NOTES

1. C 14 X 12GA. [HEADER
2. 6"X2 1/2X14GA. ⌊ ROOF PURLIN SEE PLAN FOR SPACING
3. 22GA. STANDING SEAM ROOFING ATTACH ROOFING TO ROOF CLIP W/#14X3/8" STSMS WITH NEOPRENE WASHERS. SPACING: 4'-0" O.C.
4. TAPERED ROOF BEAM 10GA. [SEE 7/S2.1
5. RIDGE-LINE
6. 11/16ø DRILL SEE DETAIL 1/S1.2
7. 2" X 20GA. STRAP CROSS BRACING TACK WELD TO EA. PURLIN
8. #14 X 3/4" STSMS AT ROOF HEADER W/NEO. WASHER - 3 PER PAN MAX. 6" O.C.

REVISED JUL 1 1999 DIV. OF THE STATE ARCHITECT OFFICE OF REGULATION SERVICES 04 101194 AC FLS SS DATE MAY 20 1999

IDENTIFICATION STAMP DIV. OF THE STATE ARCHITECT OFFICE OF REGULATION SERVICES 04 101527 AC FLS SS DATE SEP 02 1999

FILE PATH: PC270S20.DWG

PROJECT NO. PC-270

REVISIONS

1			
2			
3			
4			
5			

Electrical Engineer's Seal

Mechanical Engineer's Seal

Structural Engineer's Seal — REGISTERED PROFESSIONAL ENGINEER S. V. MISIRY No. S3413 Exp. 12/31/2000 STRUCTURAL STATE OF CALIFORNIA 01.08.99

Architects Seal

IDENTIFICATION STAMP DIV. OF THE STATE ARCHITECT OFFICE OF REGULATION SERVICES PC-270 AC FLS SS DATE FEB 19 1999 REVISED

MODTECH INC.
2830 BARRETT AVENUE
PERRIS, CALIF. 92572
PH (909) 943-4014
FAX (909) 940-0427

PROJECT NUMBER:

© MODTECH, INC. 1999

DRAWN BY: RVF DATE: 2-2-99
CHECKED BY: DATE:
MODTECH PROJECT NO:
MODTECH Index No.

ROOF FRAMING PLAN

S2.0