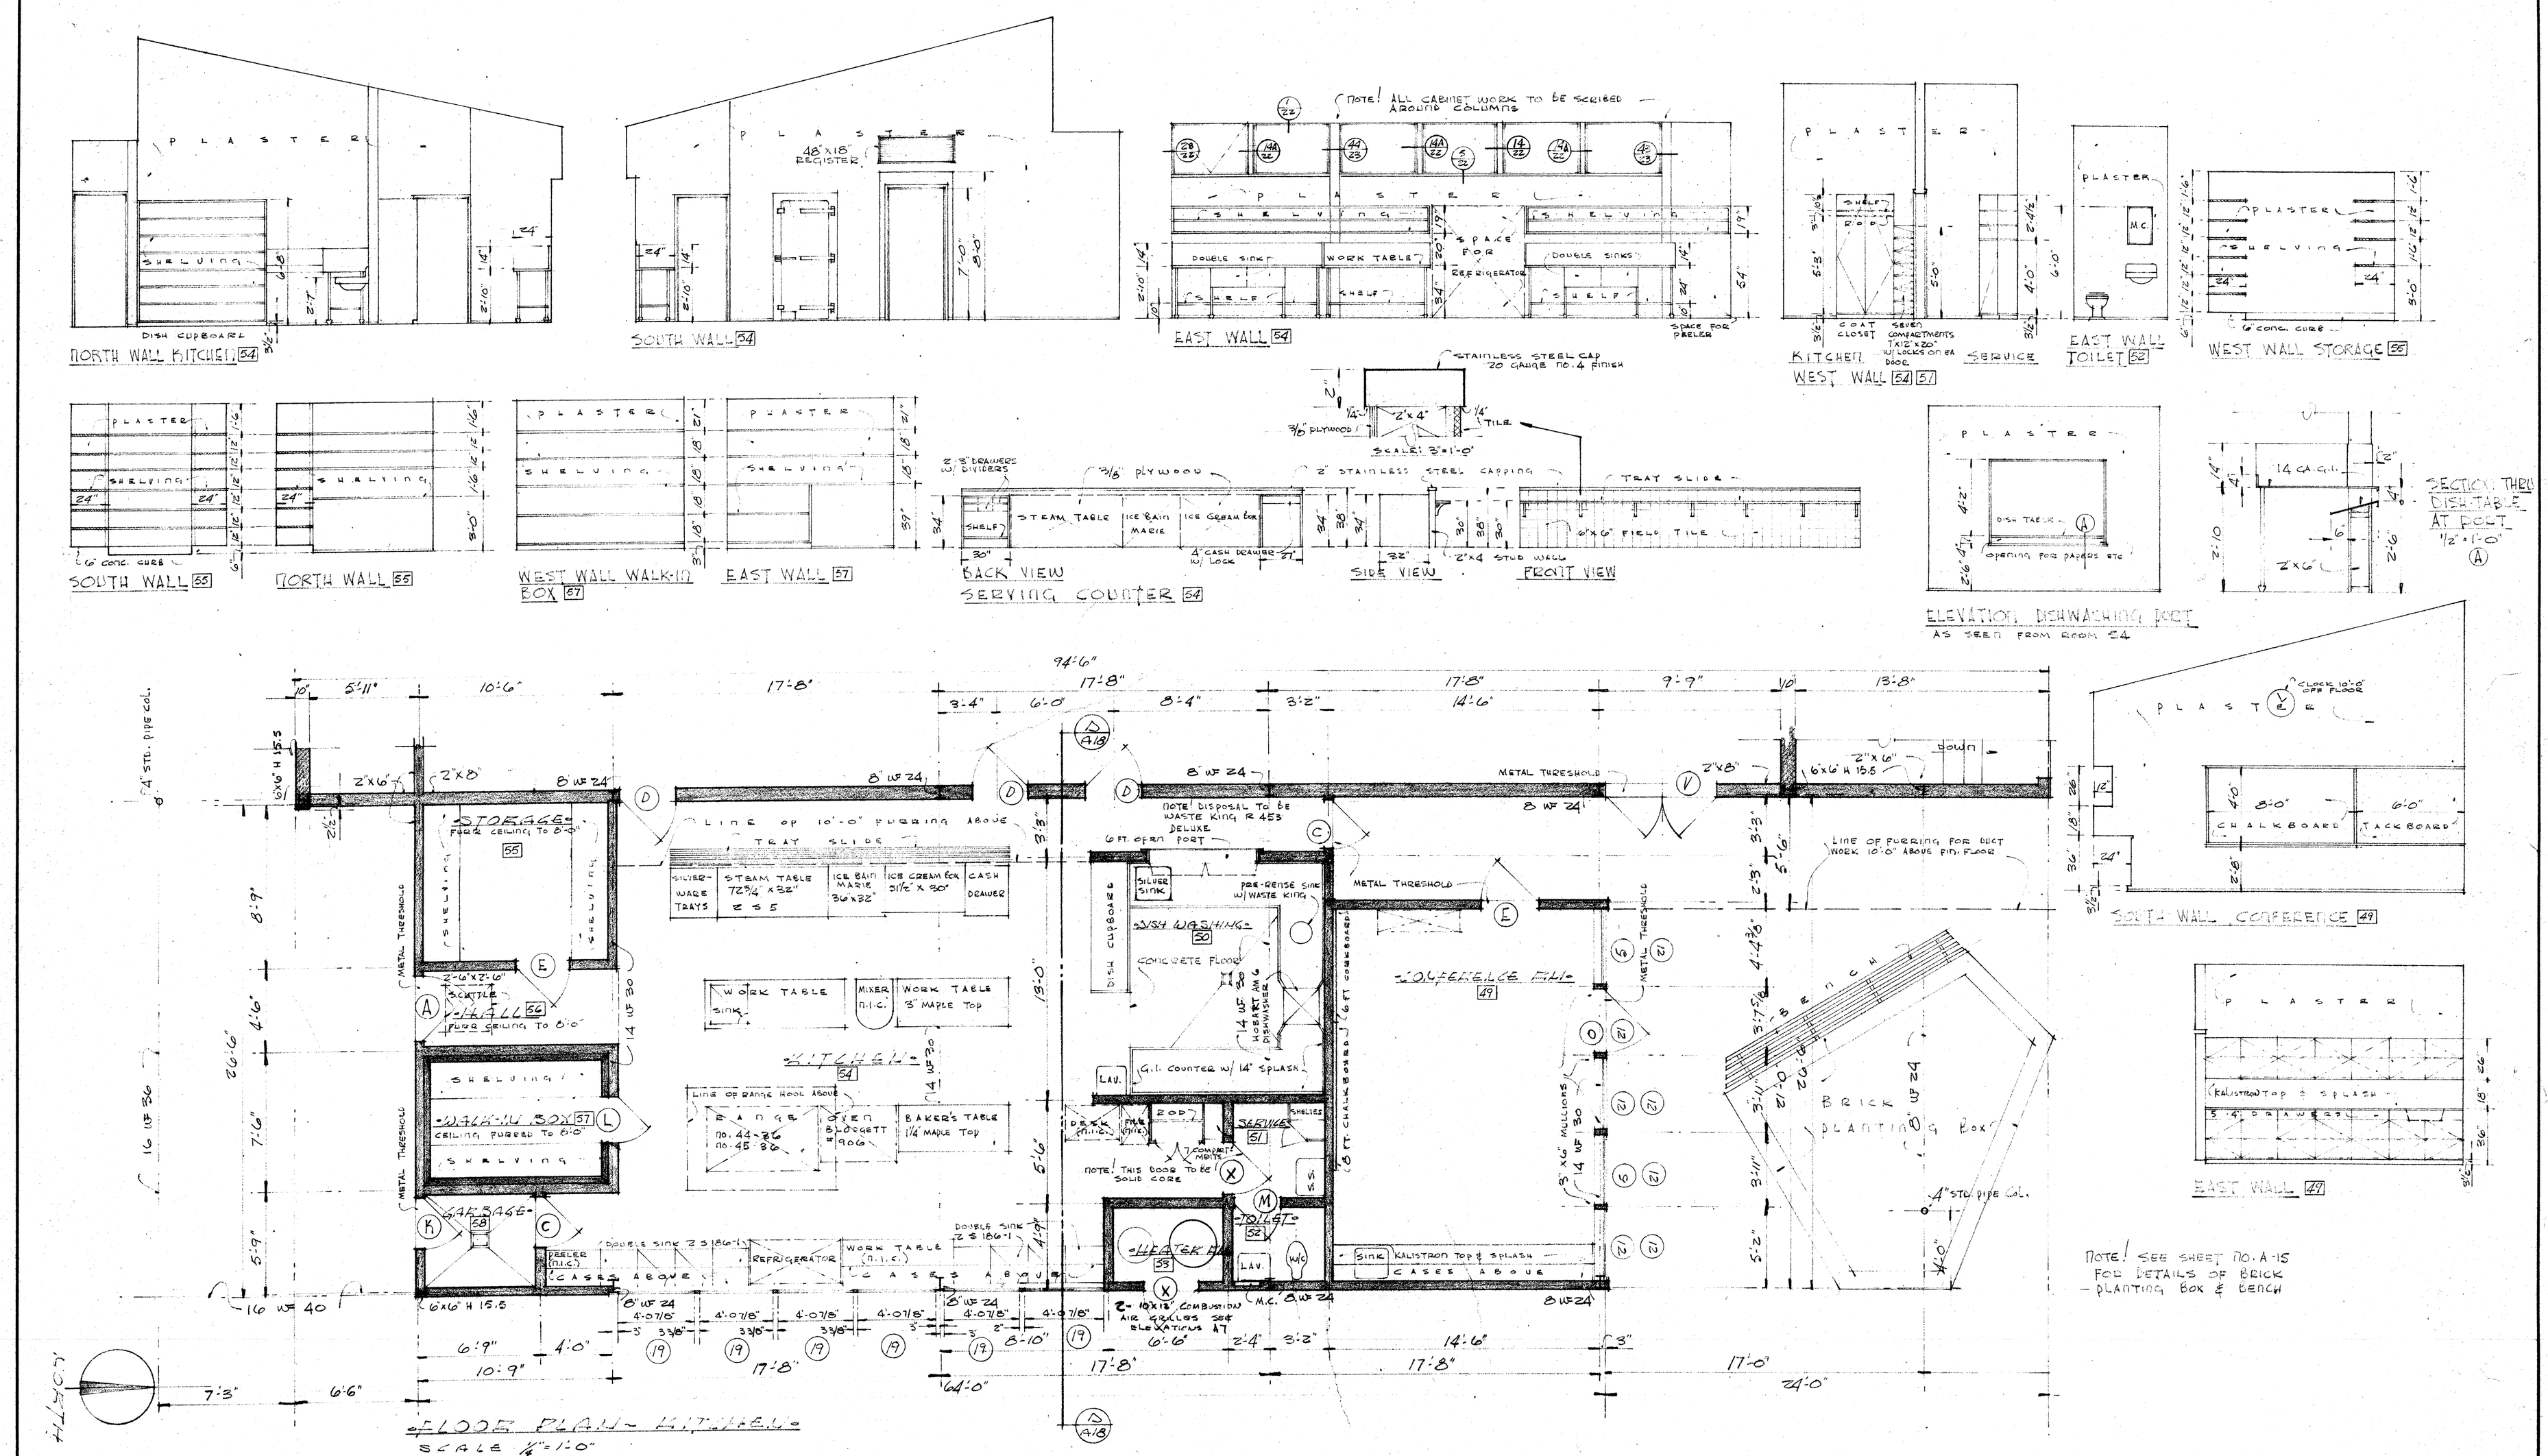

531 19 239 3-11-54 Glenn L. Compton	DIVISION OF ARCHITECTURE STATE OF CALIFORNIA — DEPARTMENT OF PUBLIC WORKS DIVISION OF ARCHITECTURE APPROVED MAR 10 1954 M. W. Schlueter Structural Engineer	BOARD OF EDUCATION PRES. SEC.	FLOOR PLAN KITCHEN & CONFERENCE WILLIAM PENN SCHOOL

Whitney Biggar
WHITNEY BIGGAR ARCHITECT
MEMBER AMERICAN INSTITUTE OF ARCHITECTS
3601 STOCKDALE HIGHWAY
BAKERSFIELD, CALIFORNIA
29285 REGISTRATION C-1128

PROJECT NO:	2-54
DRAWN BY:	
CHECKED BY	
DATE:	2-22-54
SHEET OF	A14