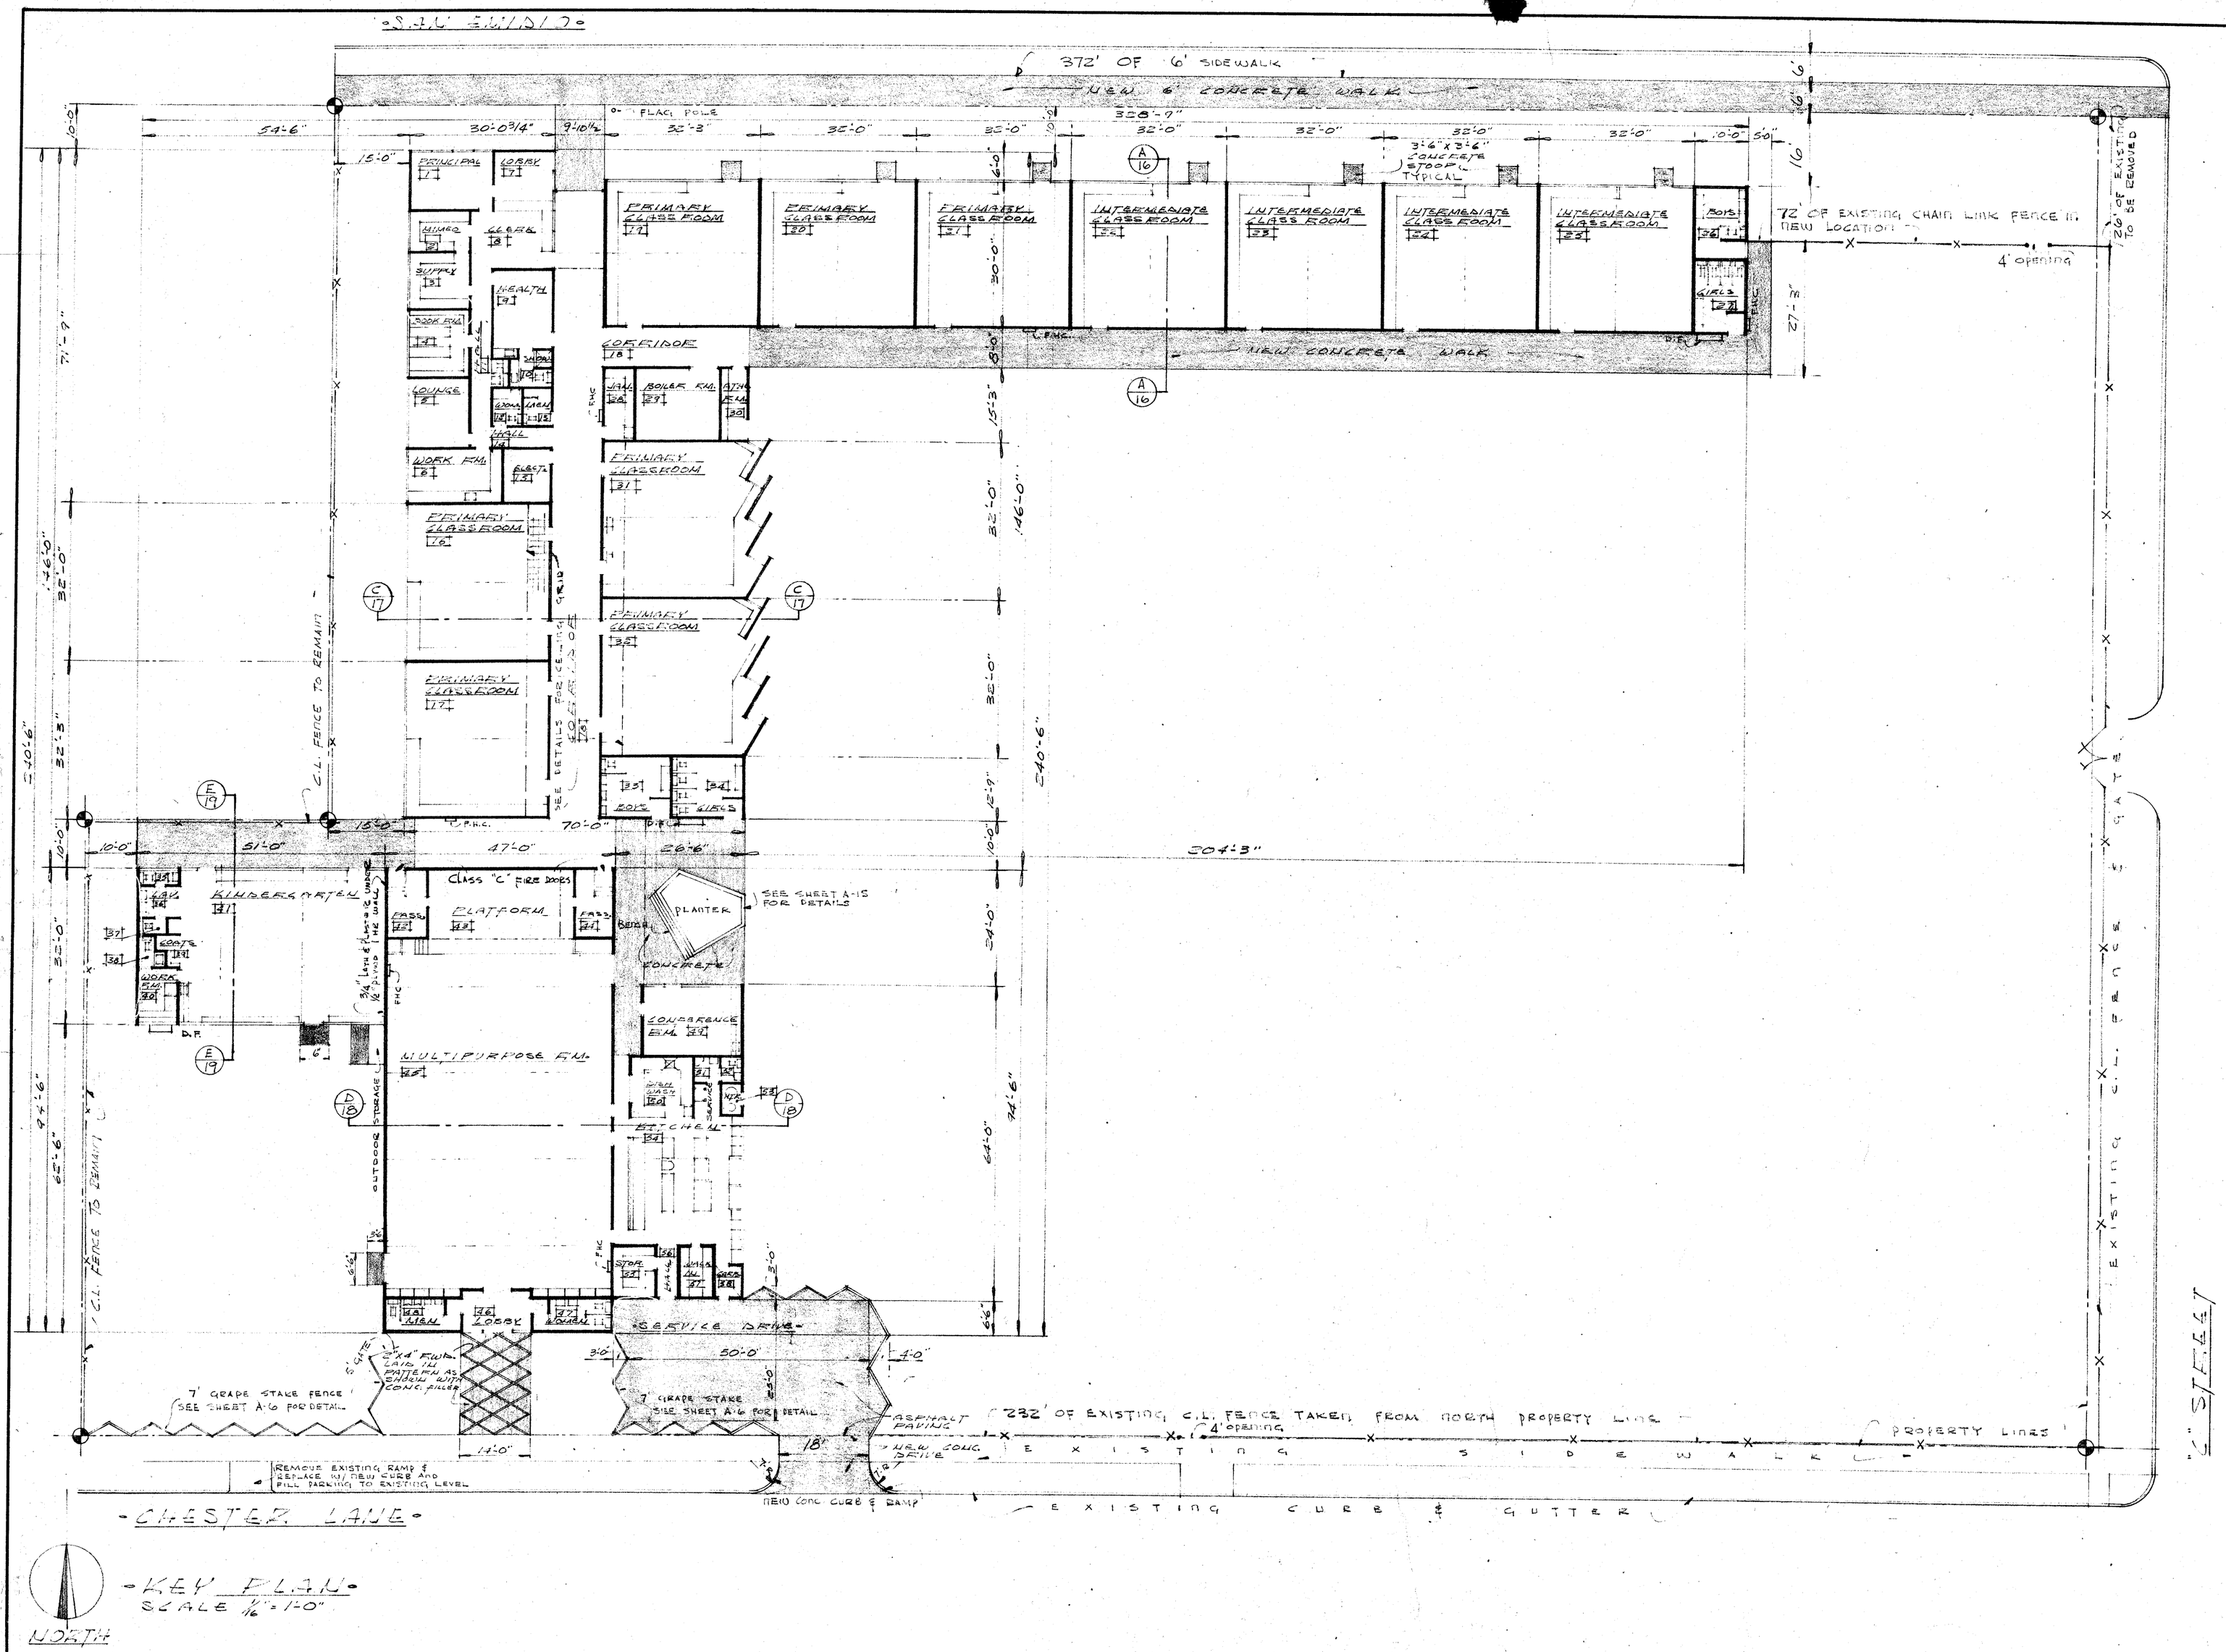

KEY PLAN
SCALE 1/16" = 1'-0"

531
19 239
3-11-54
Helen F. Compton

DIVISION OF ARCHITECTURE

BOARD OF EDUCATION
PRES.
SEC.

-KEY PLAN-
-WILLIAM PENN SCHOOL-

Whitney Biggar
WHITNEY BIGGAR ARCHITECT
MEMBER AMERICAN INSTITUTE OF ARCHITECTS
3601 STOCKDALE HIGHWAY
BAKERSFIELD, CALIFORNIA
29285 REGISTRATION C-1128

PROJECT NO: 2-54
DRAWN BY:
CHECKED BY
DATE: 2-15-54
SHEET A3 OF