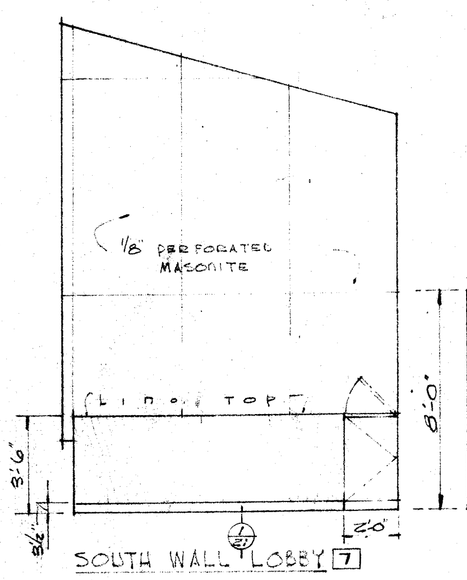

SOUTH WALL LOBBY 7

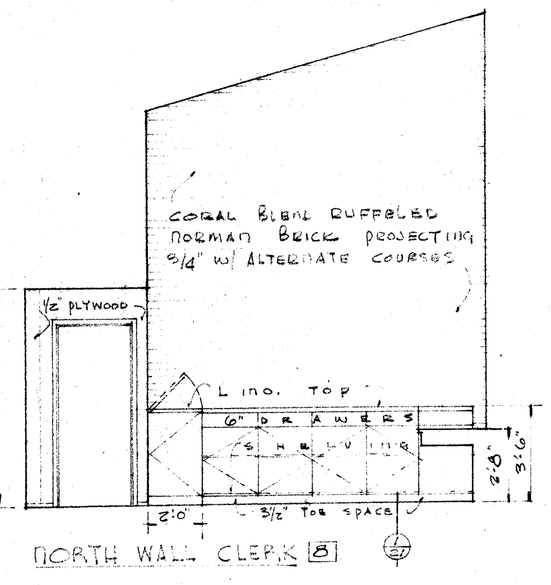

NORTH WALL CLERK 8

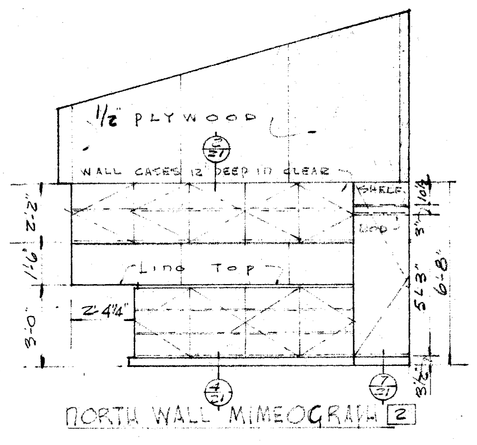

NORTH WALL MIMEOGRAPH 2

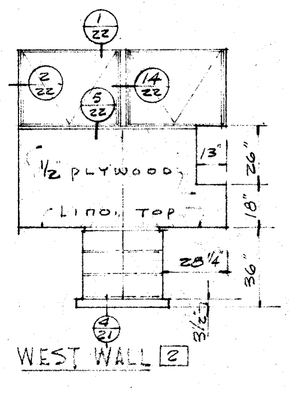

WEST WALL 2

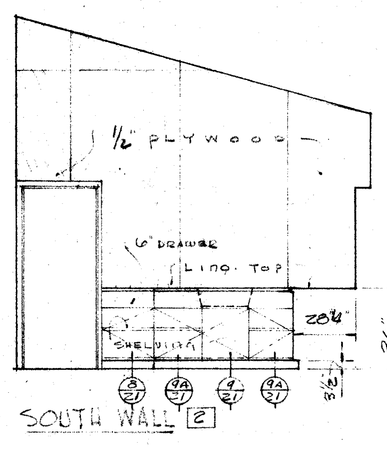

SOUTH WALL 2

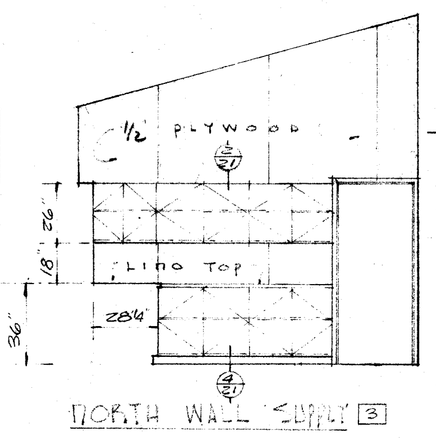

NORTH WALL SUPPLY 3

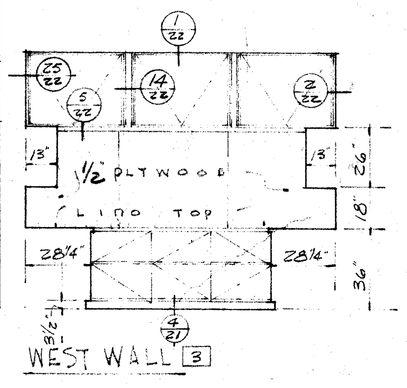

WEST WALL 3

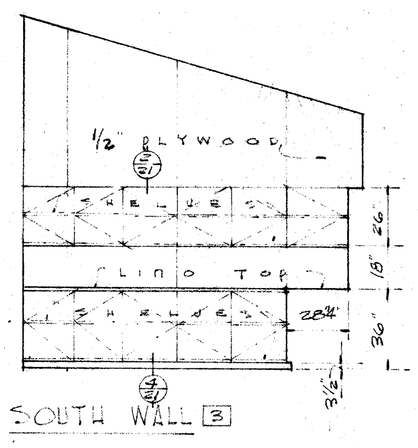

SOUTH WALL 3

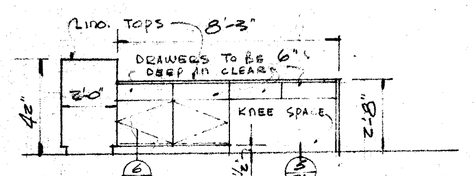

EAST ELEVATION CLERK'S COUNTER

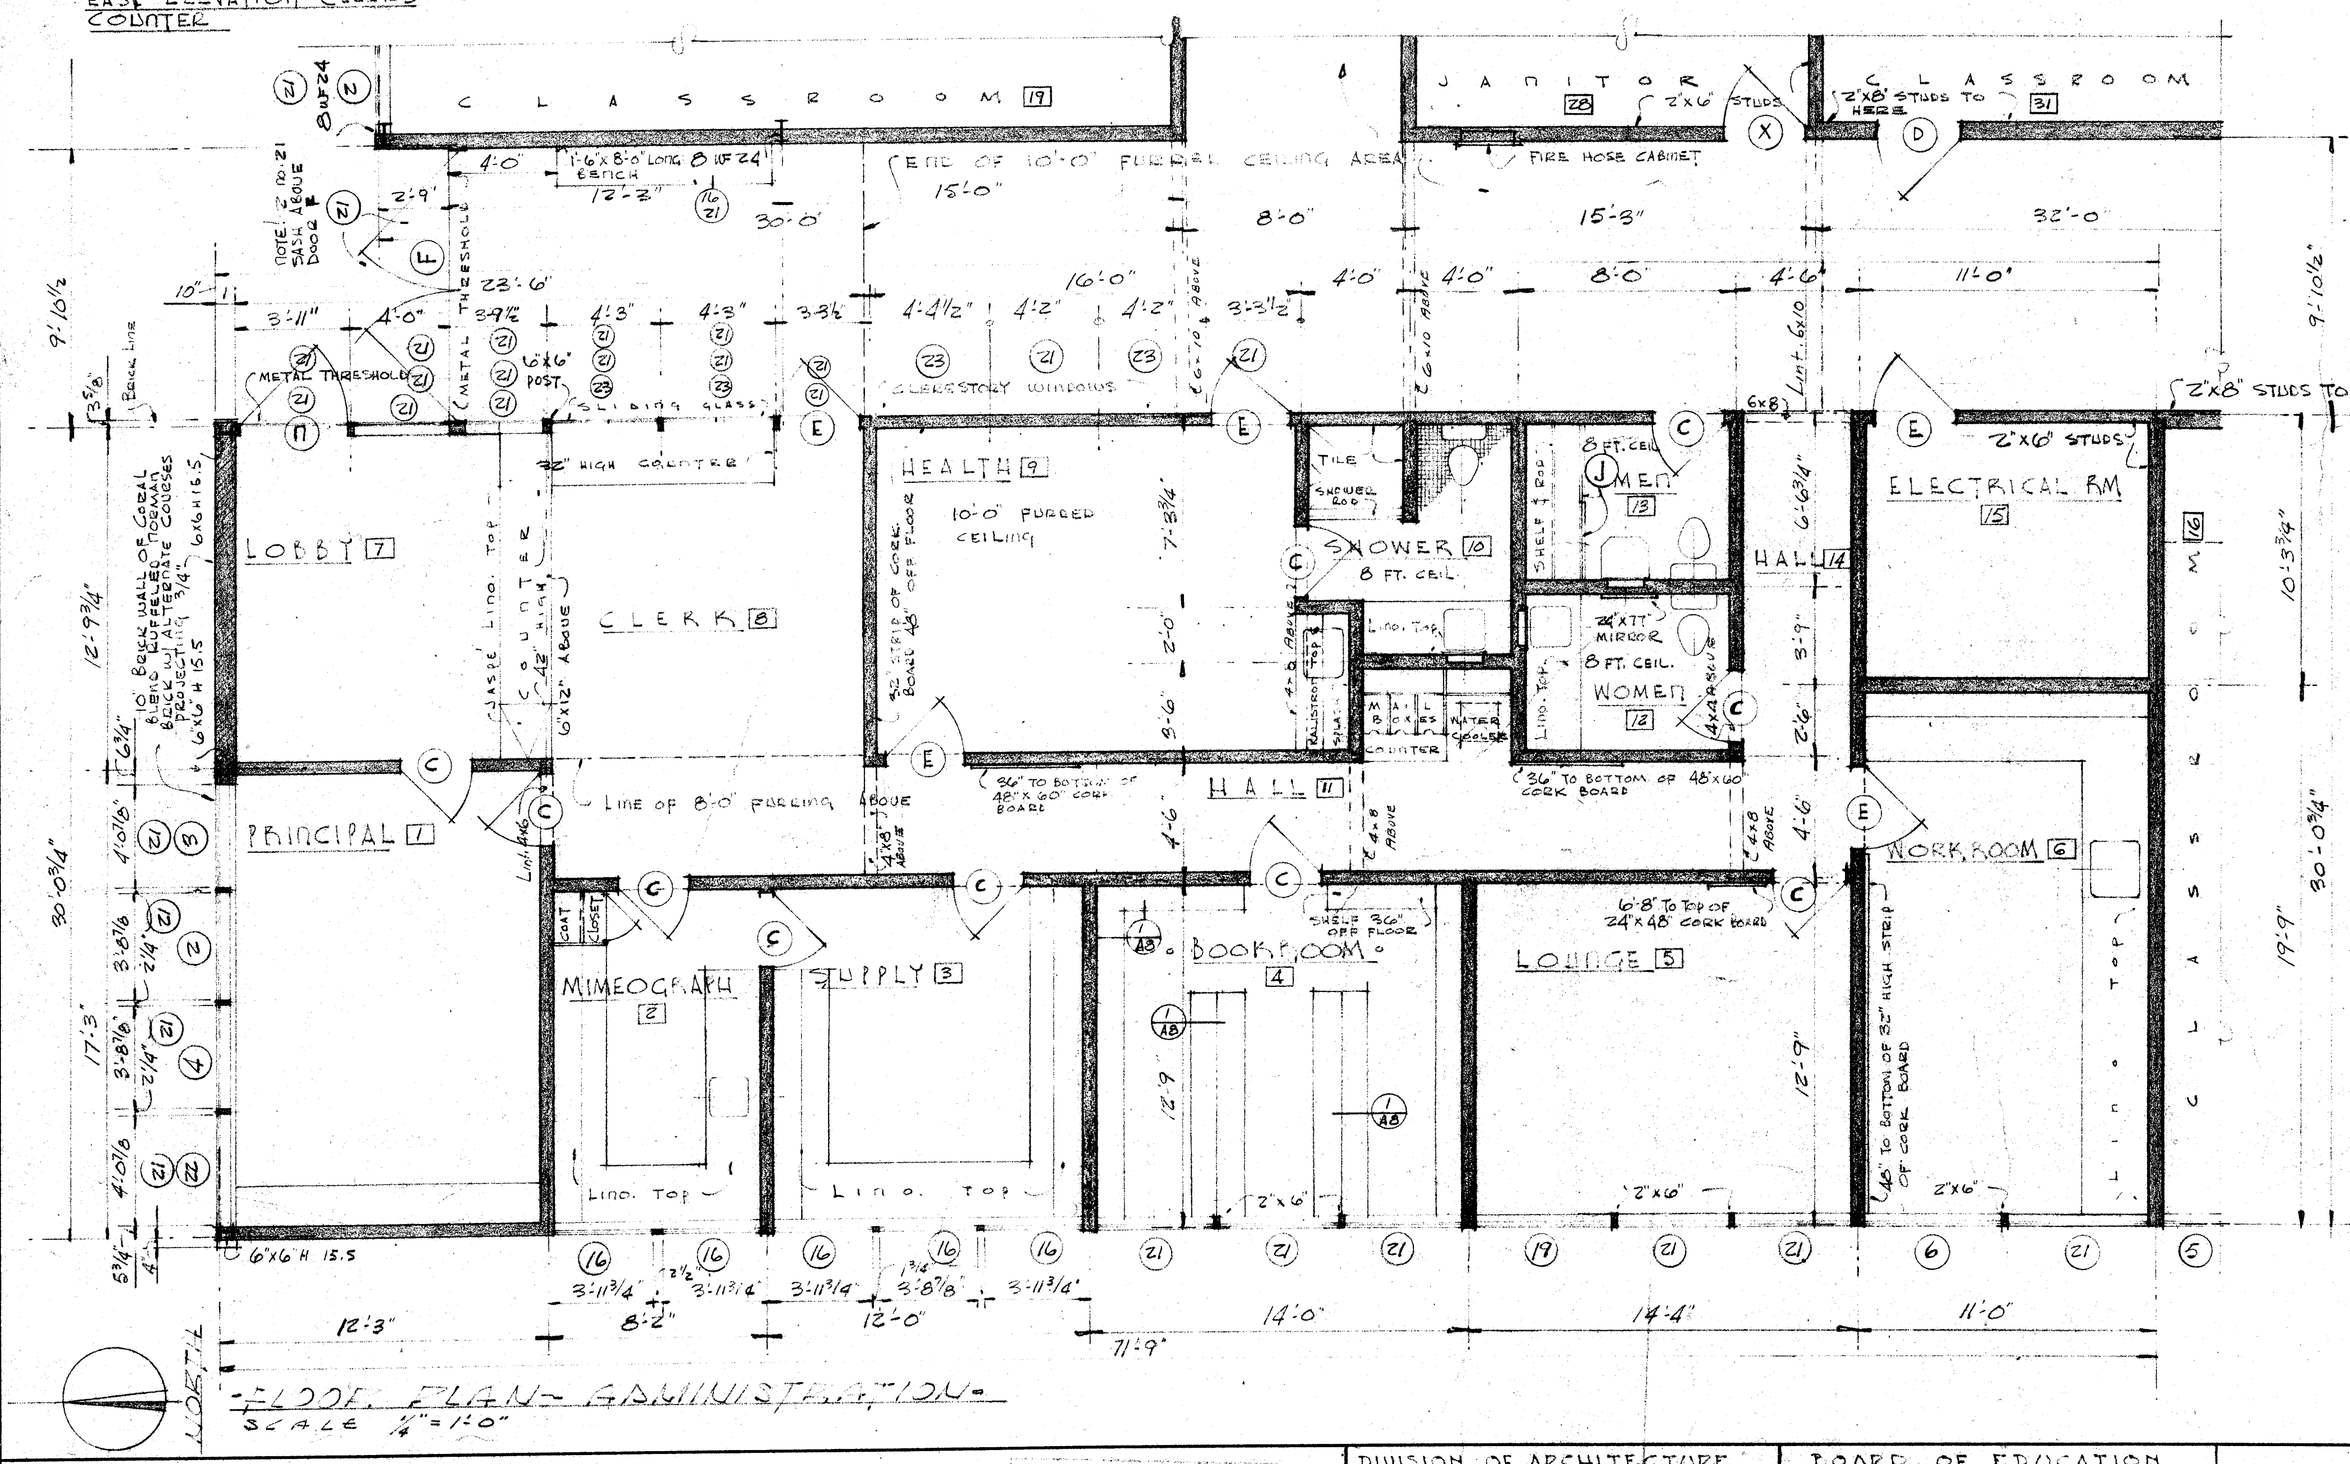

FLOOR PLAN - ADMINISTRATION

SCALE 1/4" = 1'-0"

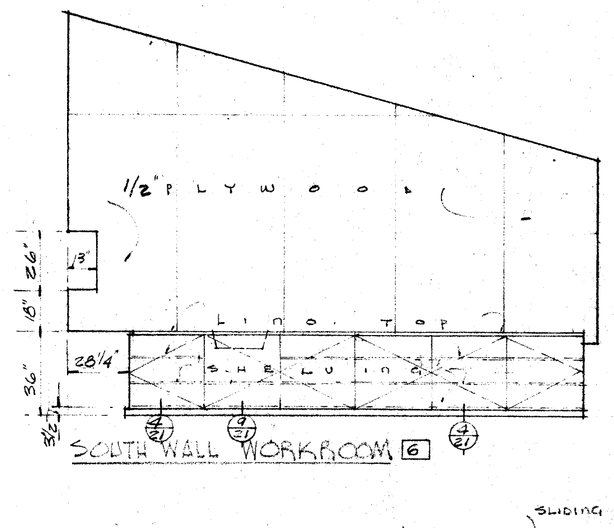

SOUTH WALL WORKROOM 6

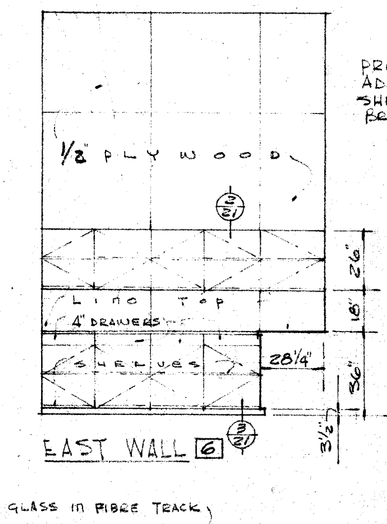

EAST WALL 6

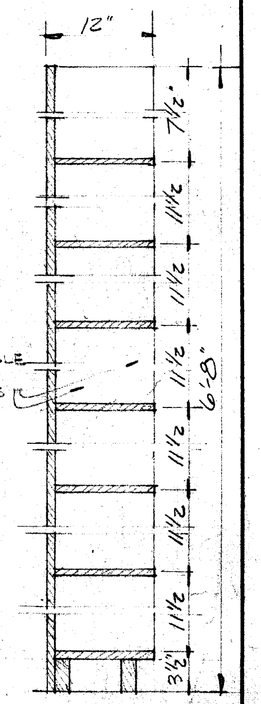

PROVIDE ADJUSTABLE SHELF BRACKETS

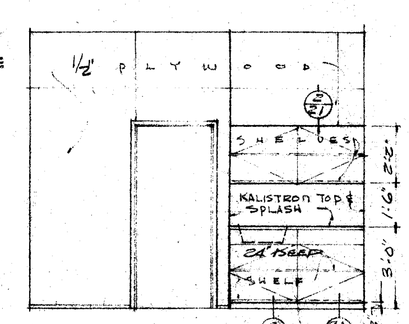

SOUTH WALL HEALTH 9

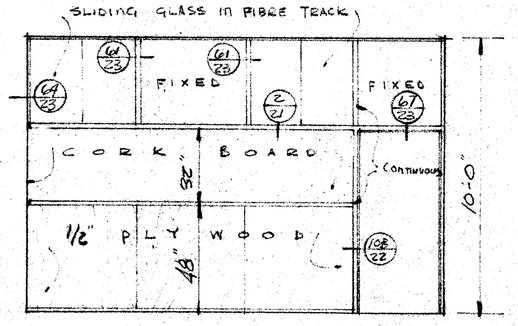

EAST WALL HEALTH 9

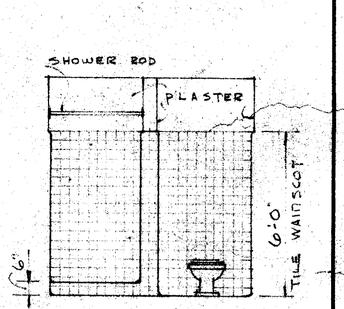

EAST WALL SHOWER 10

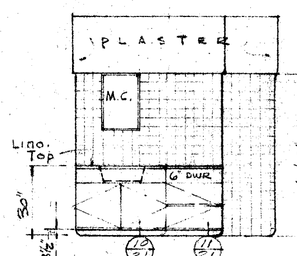

WEST WALL 10

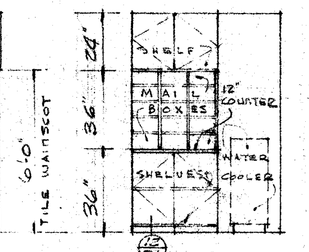

EAST WALL HALL AT MAIL BOXES 11

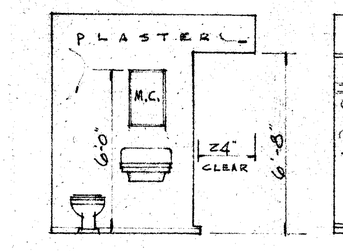

WEST WALL MEN 13

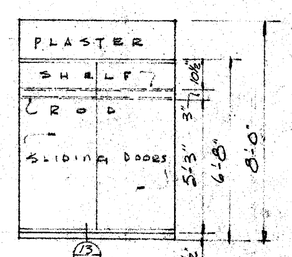

NORTH WALL 13

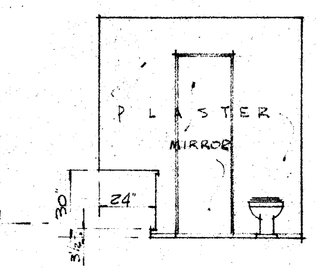

EAST WALL WOMEN 12

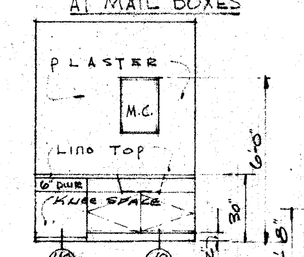

NORTH WALL 12

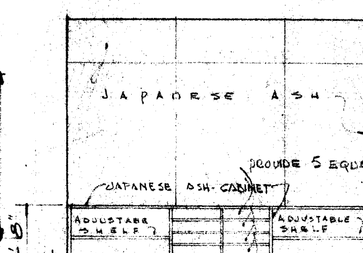

WEST WALL PRINCIPAL 1

531

18 3-11-54 239

John K. Compton

DIVISION OF ARCHITECTURE

DEPARTMENT OF PUBLIC WORKS — DIVISION OF ARCHITECTURE

APPROVED MAR 10 1954

BOARD OF EDUCATION

PRES.

SEC.

ADMINISTRATION UNIT
PLANS & ELEVATIONS
WILLIAM PENN SCHOOL

Walter Biggar

WHITNEY BIGGAR ARCHITECT
MEMBER AMERICAN INSTITUTE OF ARCHITECTS
3601 STOCKDALE HIGHWAY
BAKERSFIELD, CALIFORNIA
29285 REGISTRATION C-1128

PROJECT NO.	2-54
DRAWN BY:	
CHECKED BY	
DATE:	2-16-54
SHEET OF	A8