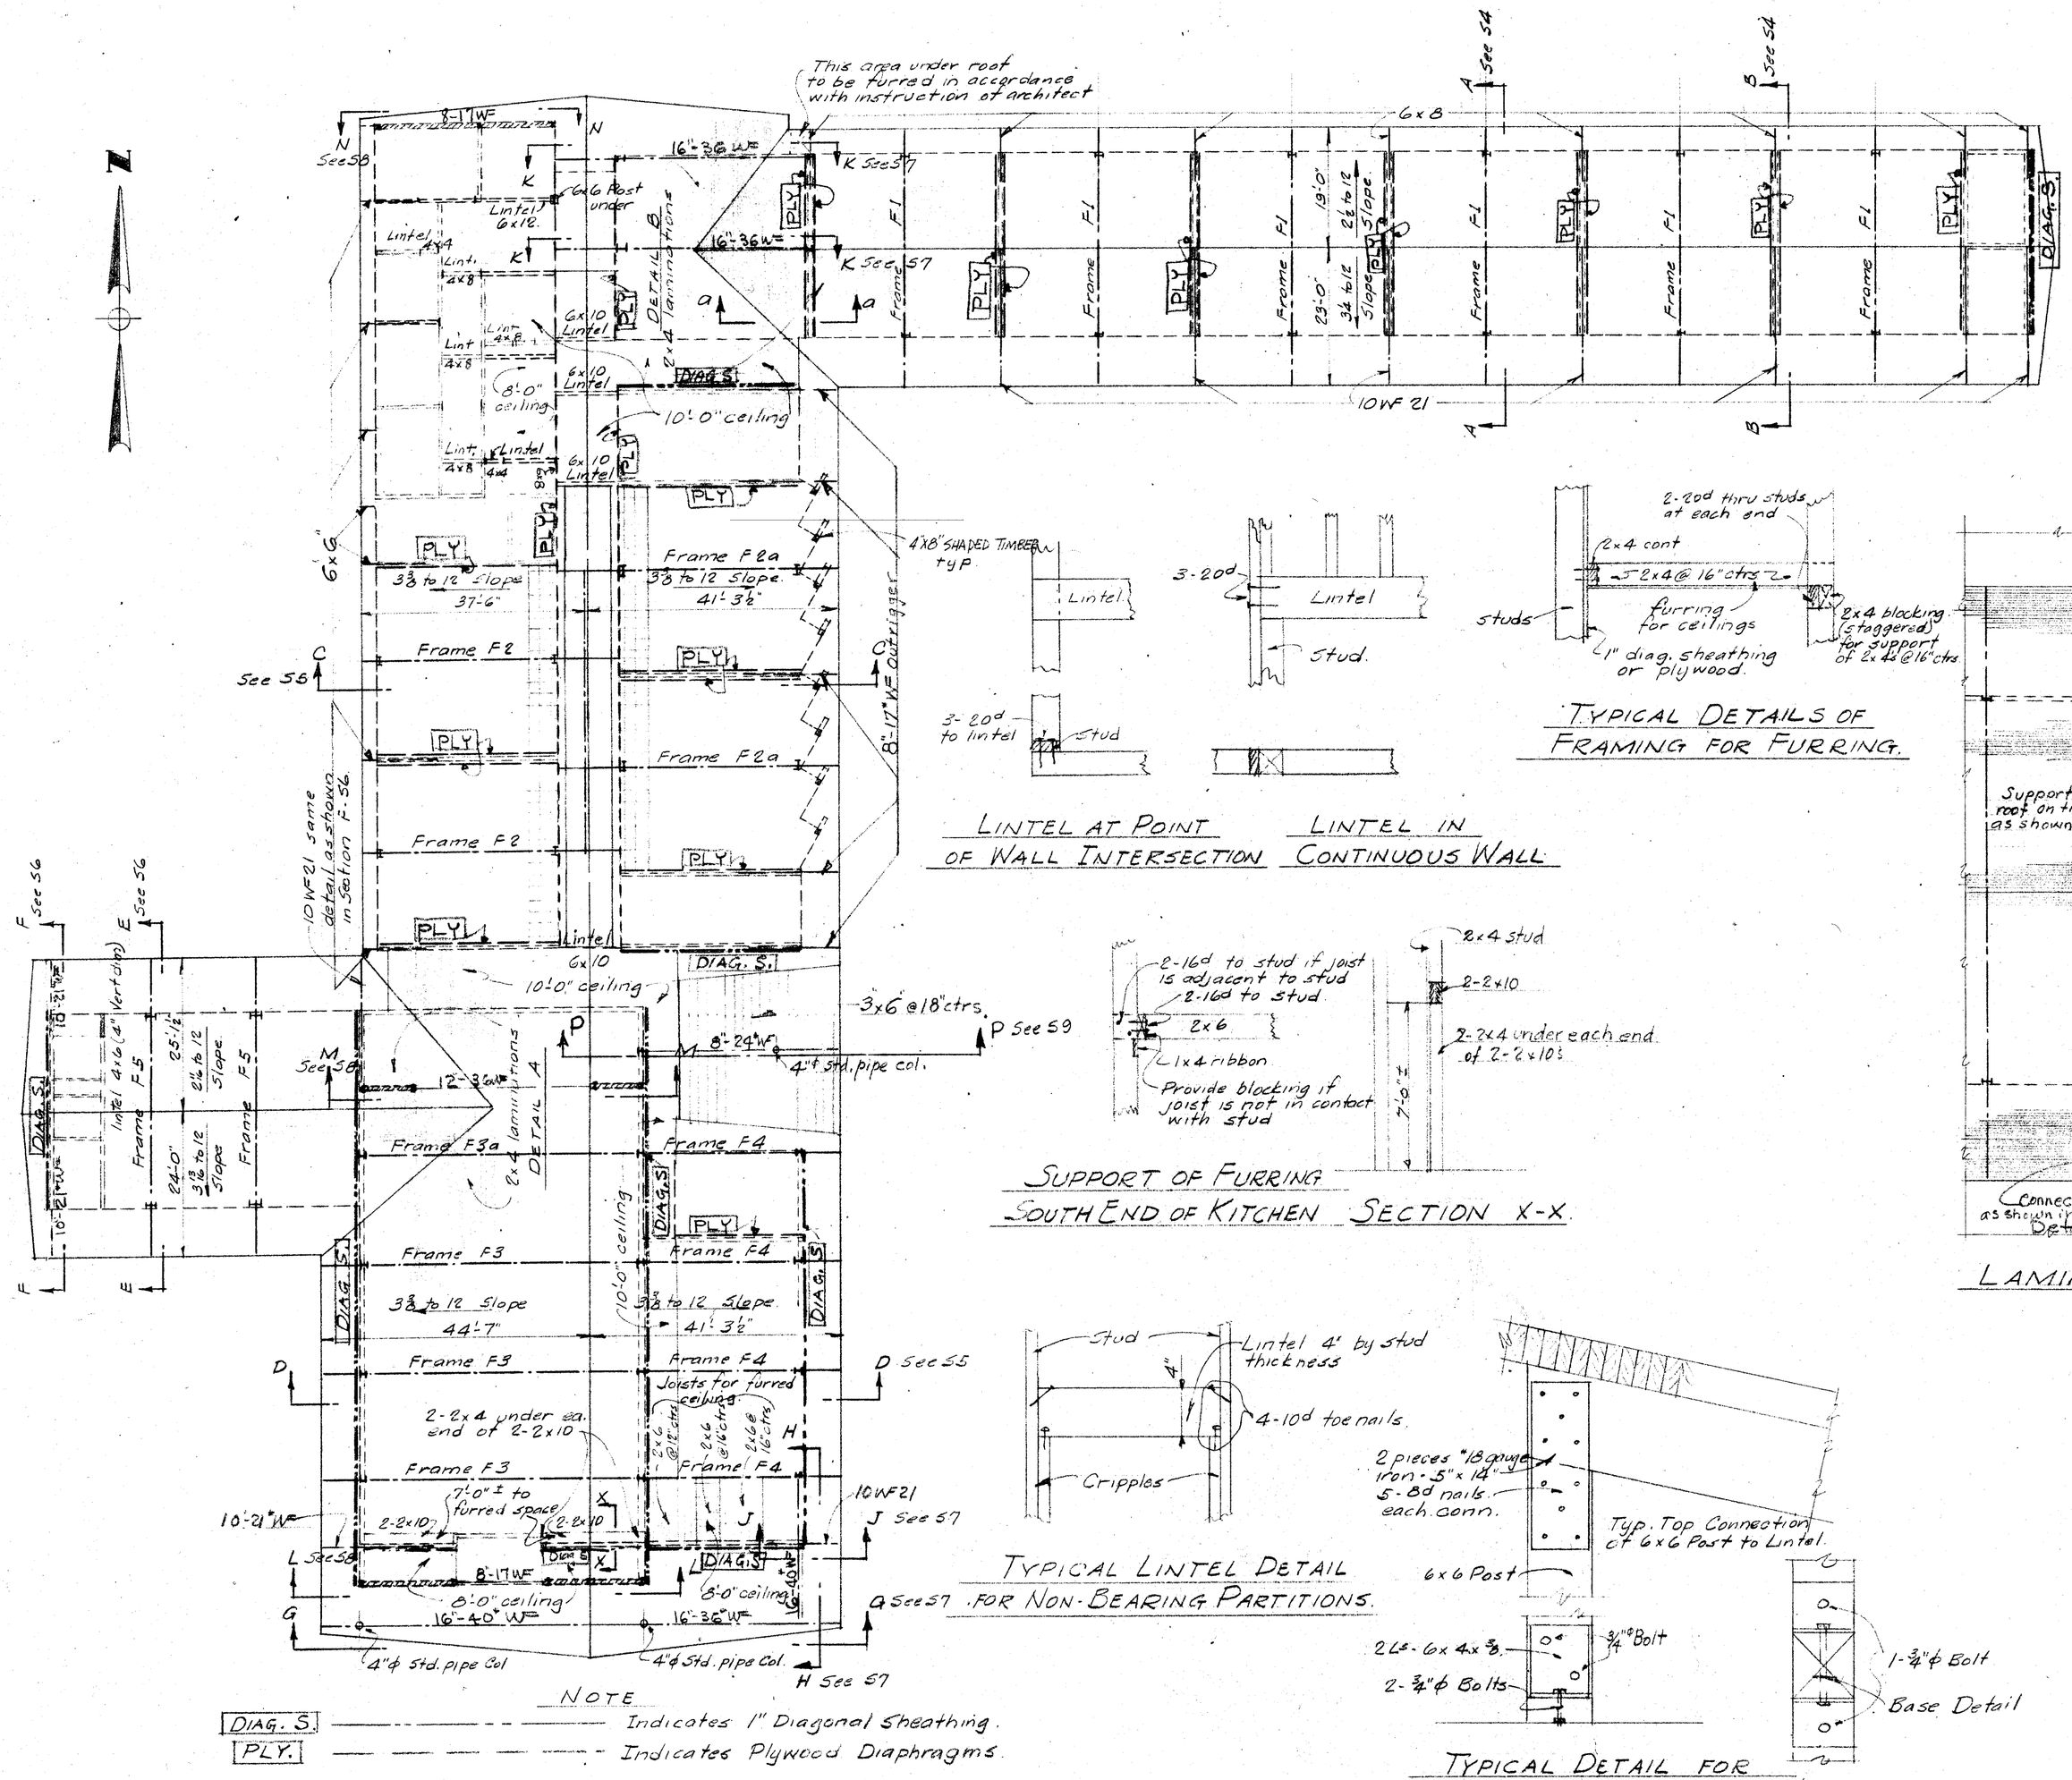

NOTE

DIAG. S. ——— Indicates 1" Diagonal Sheathing.

PLY. — — — Indicates Plywood Diaphragms.

ROOF FRAMING PLAN

Scale: ½" = 1'-0"

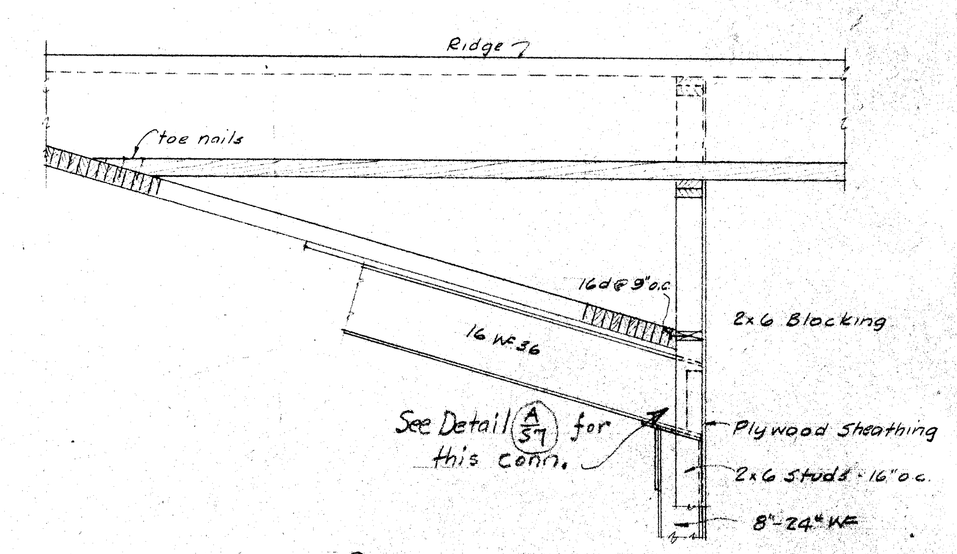

SECTION a-a

Scale: ½" = 1'-0"

LINTEL AT POINT OF WALL INTERSECTION

LINTEL IN CONTINUOUS WALL

TYPICAL DETAILS OF FRAMING FOR FURRING.

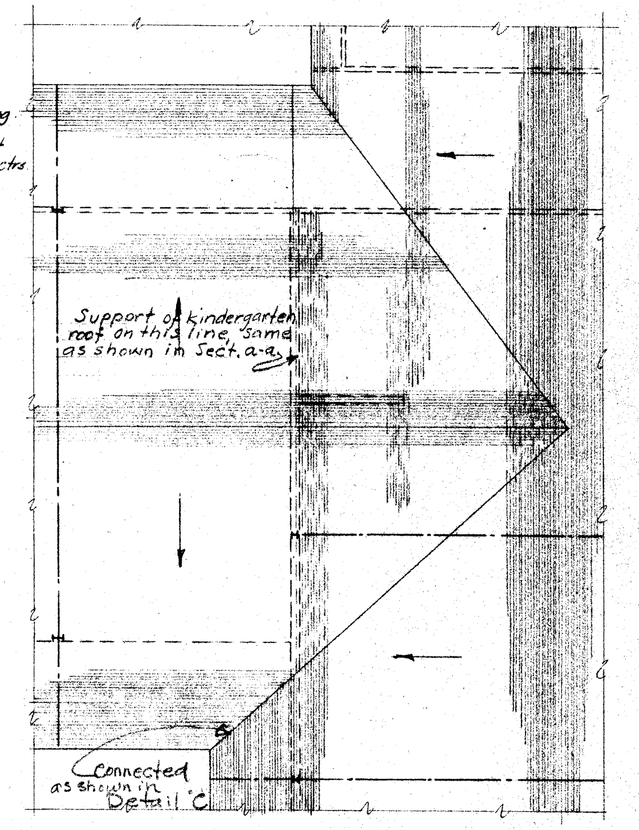

LAMINATION PLAN - DETAIL A

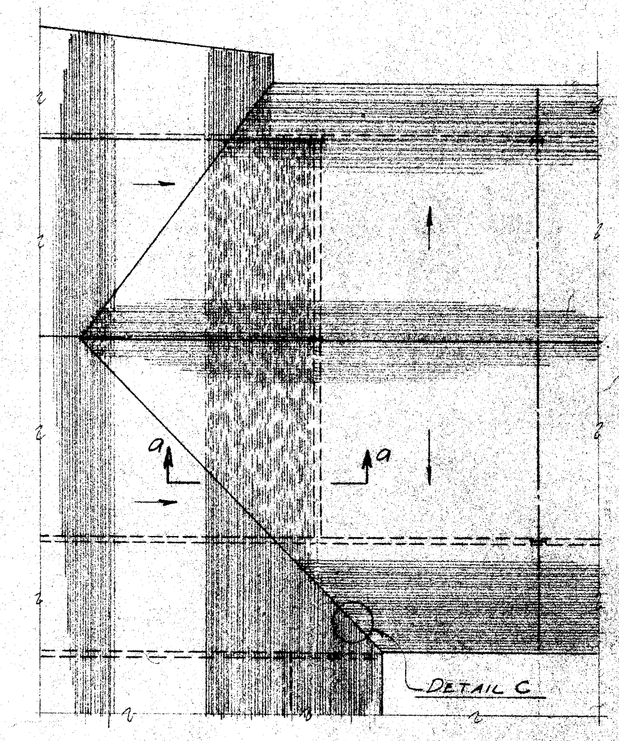

LAMINATION PLAN - DETAIL B

SUPPORT OF FURRING SOUTH END OF KITCHEN SECTION X-X.

TYPICAL LINTEL DETAIL FOR NON-BEARING PARTITIONS.

TYPICAL DETAIL FOR ANCHORING 6x6 POSTS.

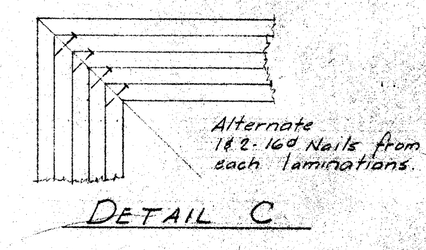

DETAIL C

531

19 3-11-54 239

Fyler L. Compton

DIVISION OF ARCHITECTURE

DEPARTMENT OF PUBLIC WORKS
DIVISION OF ARCHITECTURE

A 1645 APPROVED MAR 18 1954

M. Waldburger

BOARD OF EDUCATION

PRES.

SEC.

ROOF FRAMING PLAN

WILLIAM PENN SCHOOL

Harold B. Hammill

HAROLD B. HAMMILL
CONSULTING CIVIL ENGINEER
417 MARKET ST. SAN FRANCISCO

Whitney Biggar

WHITNEY BIGGAR ARCHITECT
MEMBER AMERICAN INSTITUTE OF ARCHITECTS
3601 STOCKDALE HIGHWAY
BAKERSFIELD, CALIFORNIA
29285 REGISTRATION C-1128

PROJECT NO: 2-54
DRAWN BY:
CHECKED BY
DATE: 2-23-54
SHEET OF S3